Causeway Coast & Glens Borough Council

LA01/2025/1211/DCA


Planning application for Proposed Valet Parking in lieu of former Ulsterbus Parking. To be used in conjunction with proposed Hotel Development at 6 Coast Road Cushendall


Former Ulsterbus Parking Site located along Ballyemon Road, 120m South West of junction with Coast Road, Cushendall

Causeway
Coast & Glens
Borough Council



Causeway
Coast & Glens
Borough Council

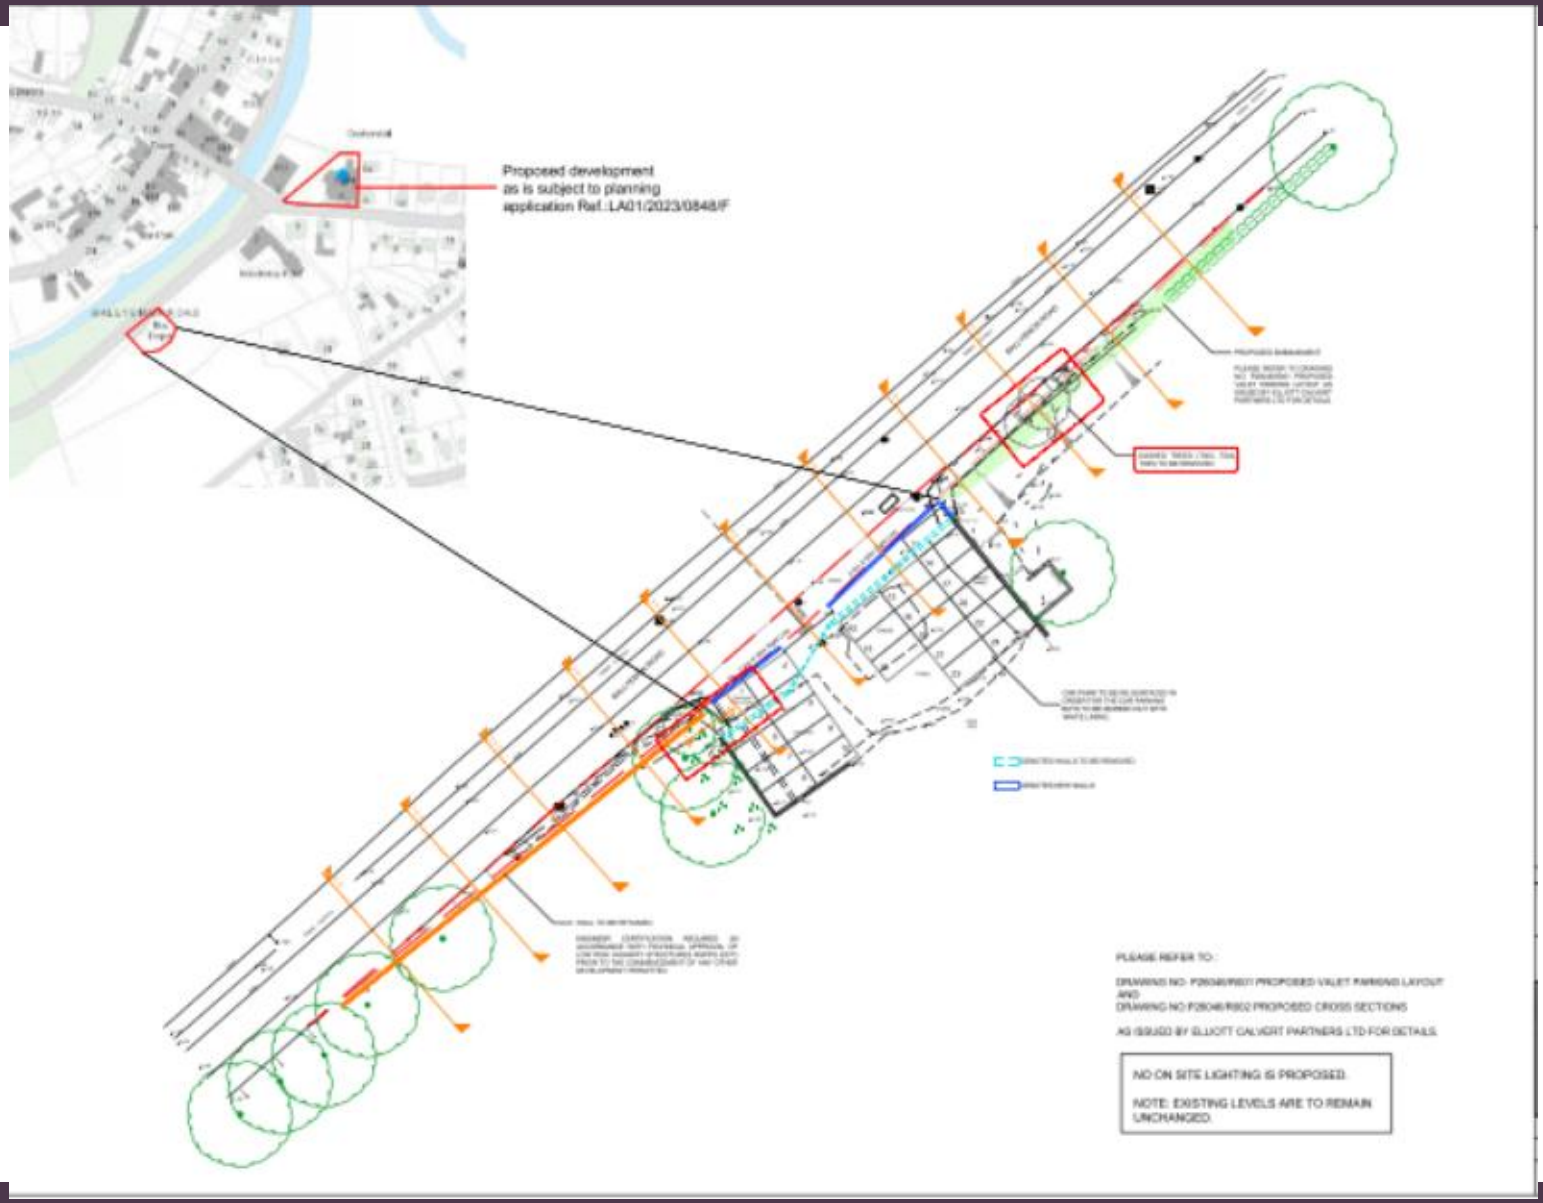

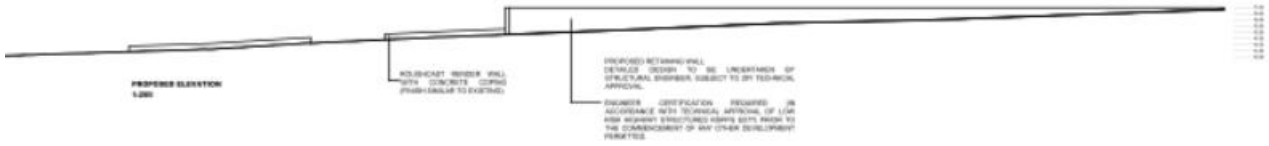



SECTION A-A'
1:100

Causeway
Coast & Glens
Borough Council



Causeway
Coast & Glens
Borough Council

